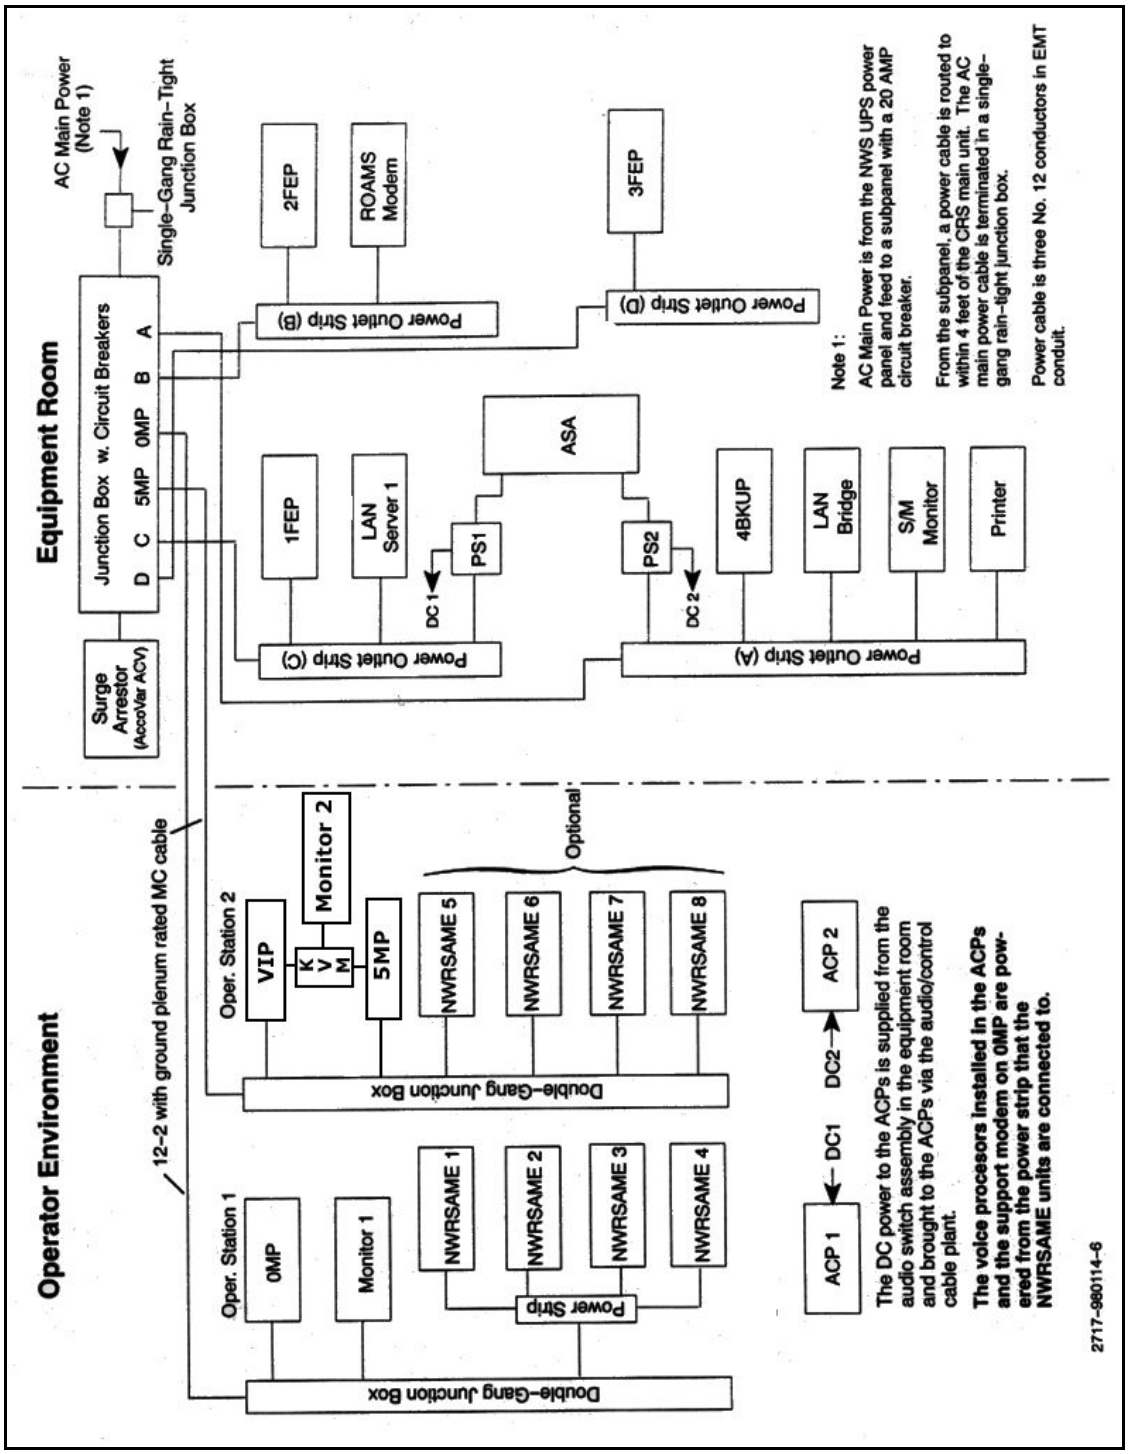

Figure A-13 AC Power Distribution Scheme