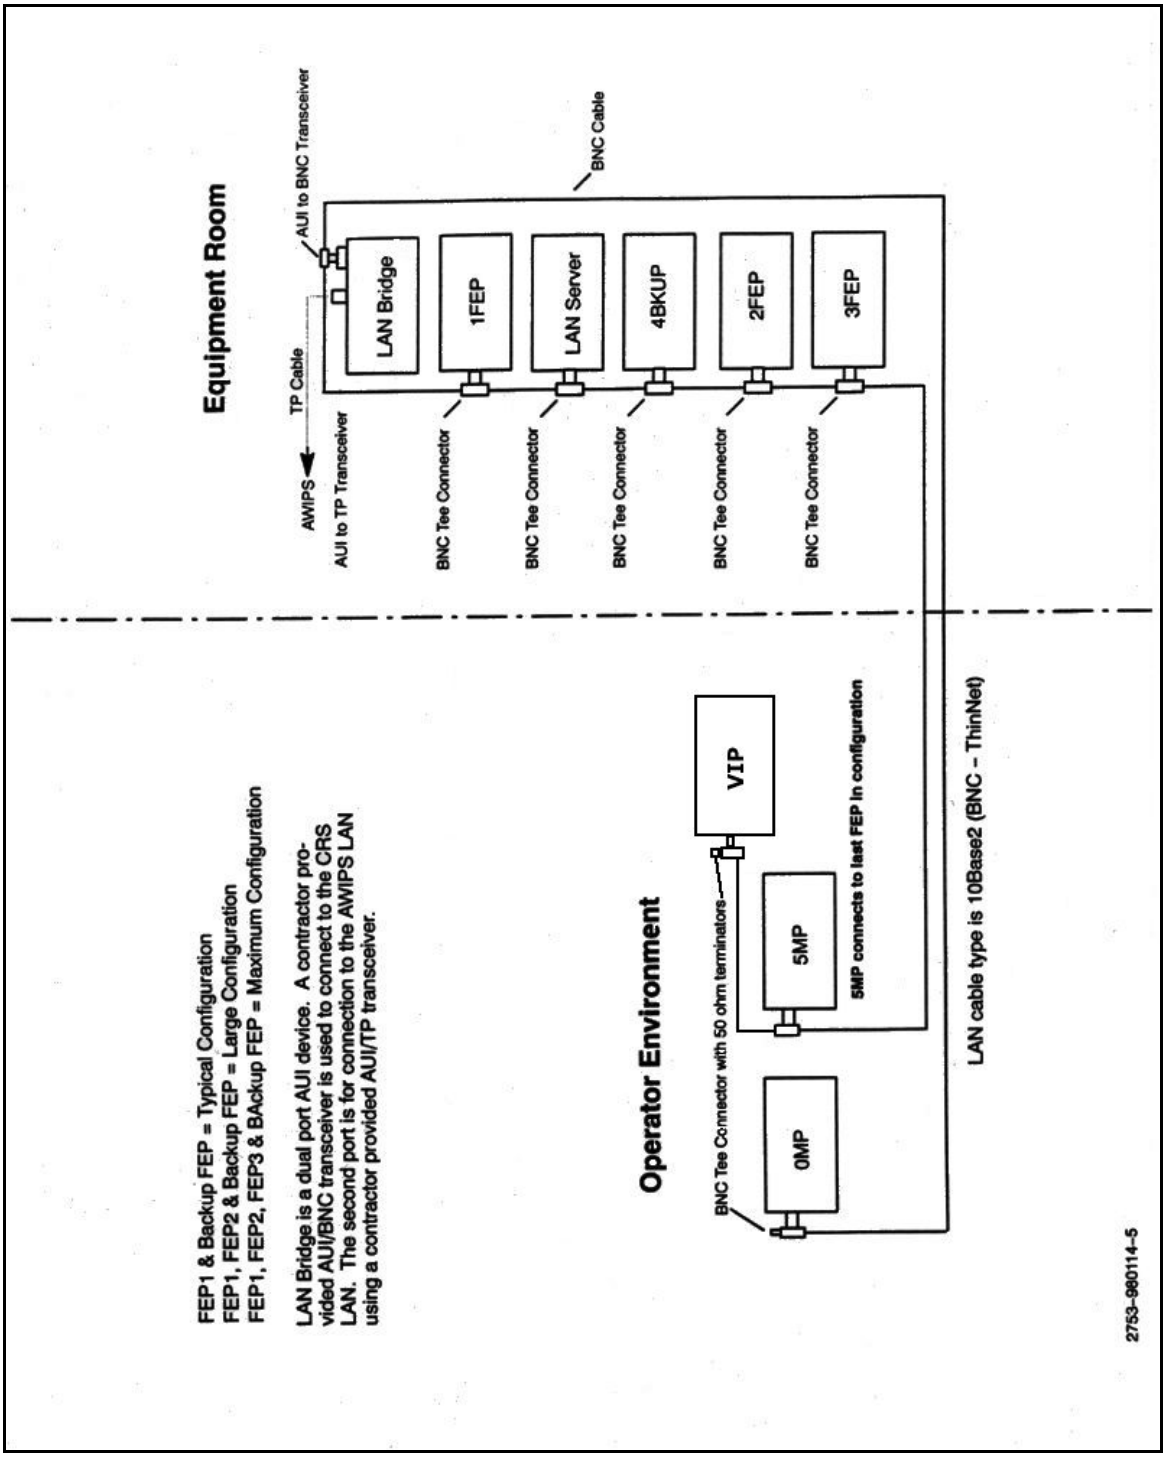

Figure A-14 LAN Cable Distribution Scheme