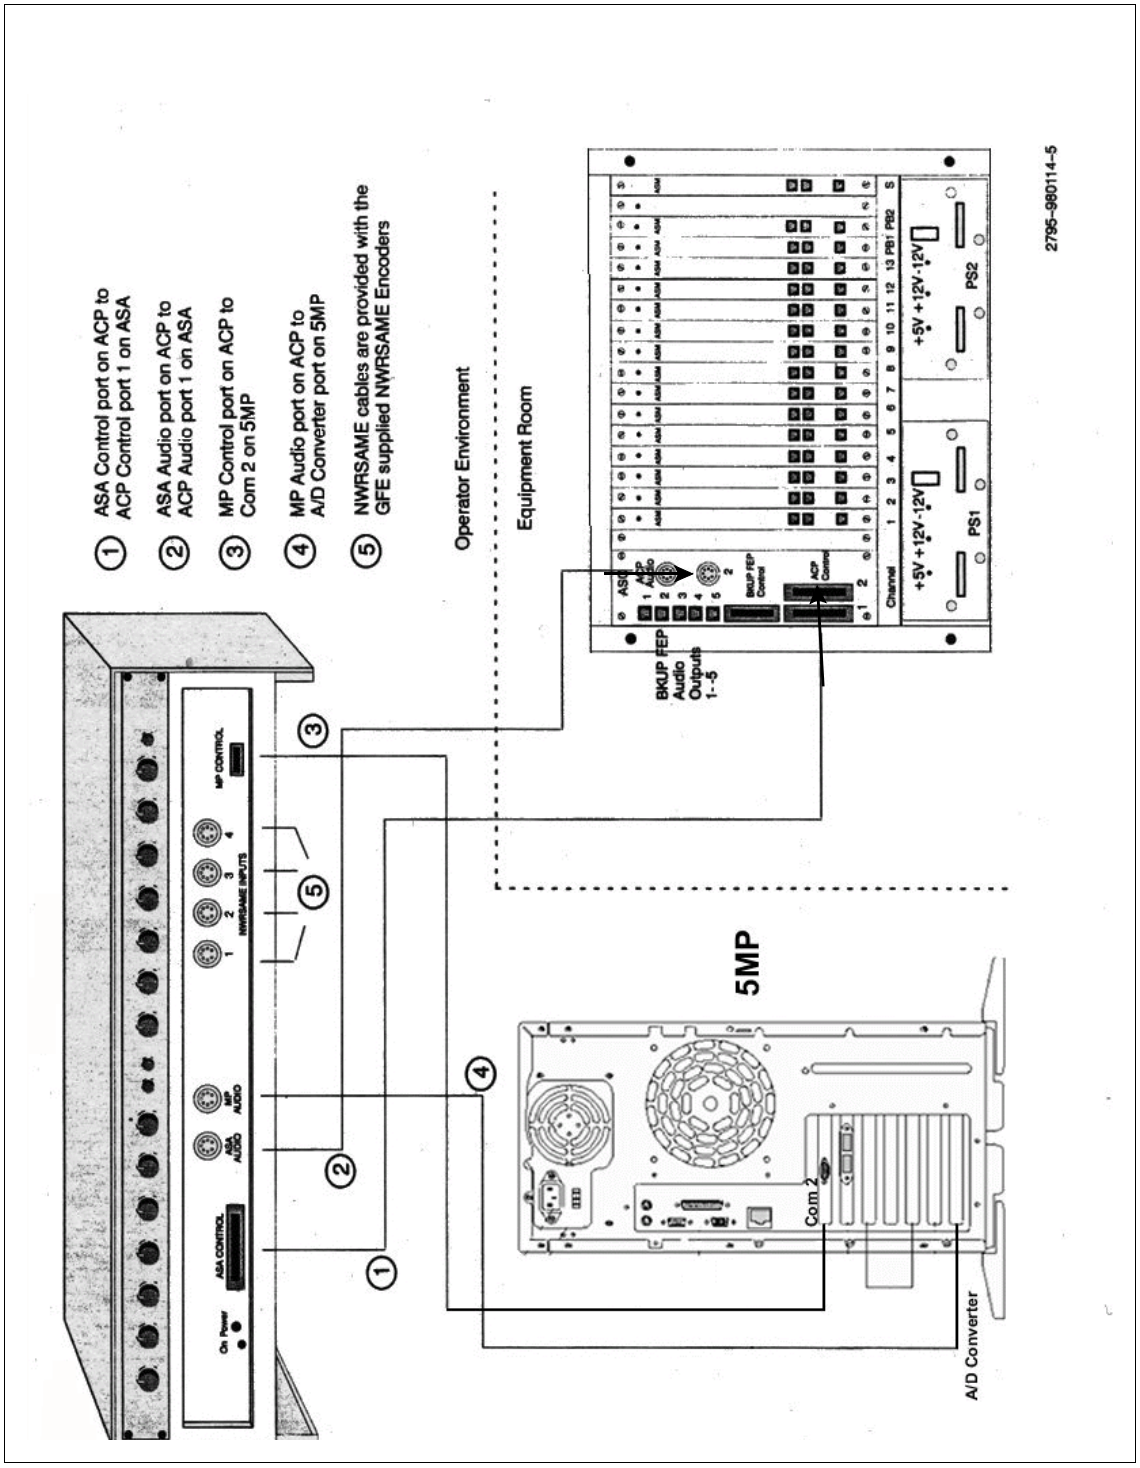

Figure A-16 Audio and Control Cable Distribution Scheme (5MP and ACP2)